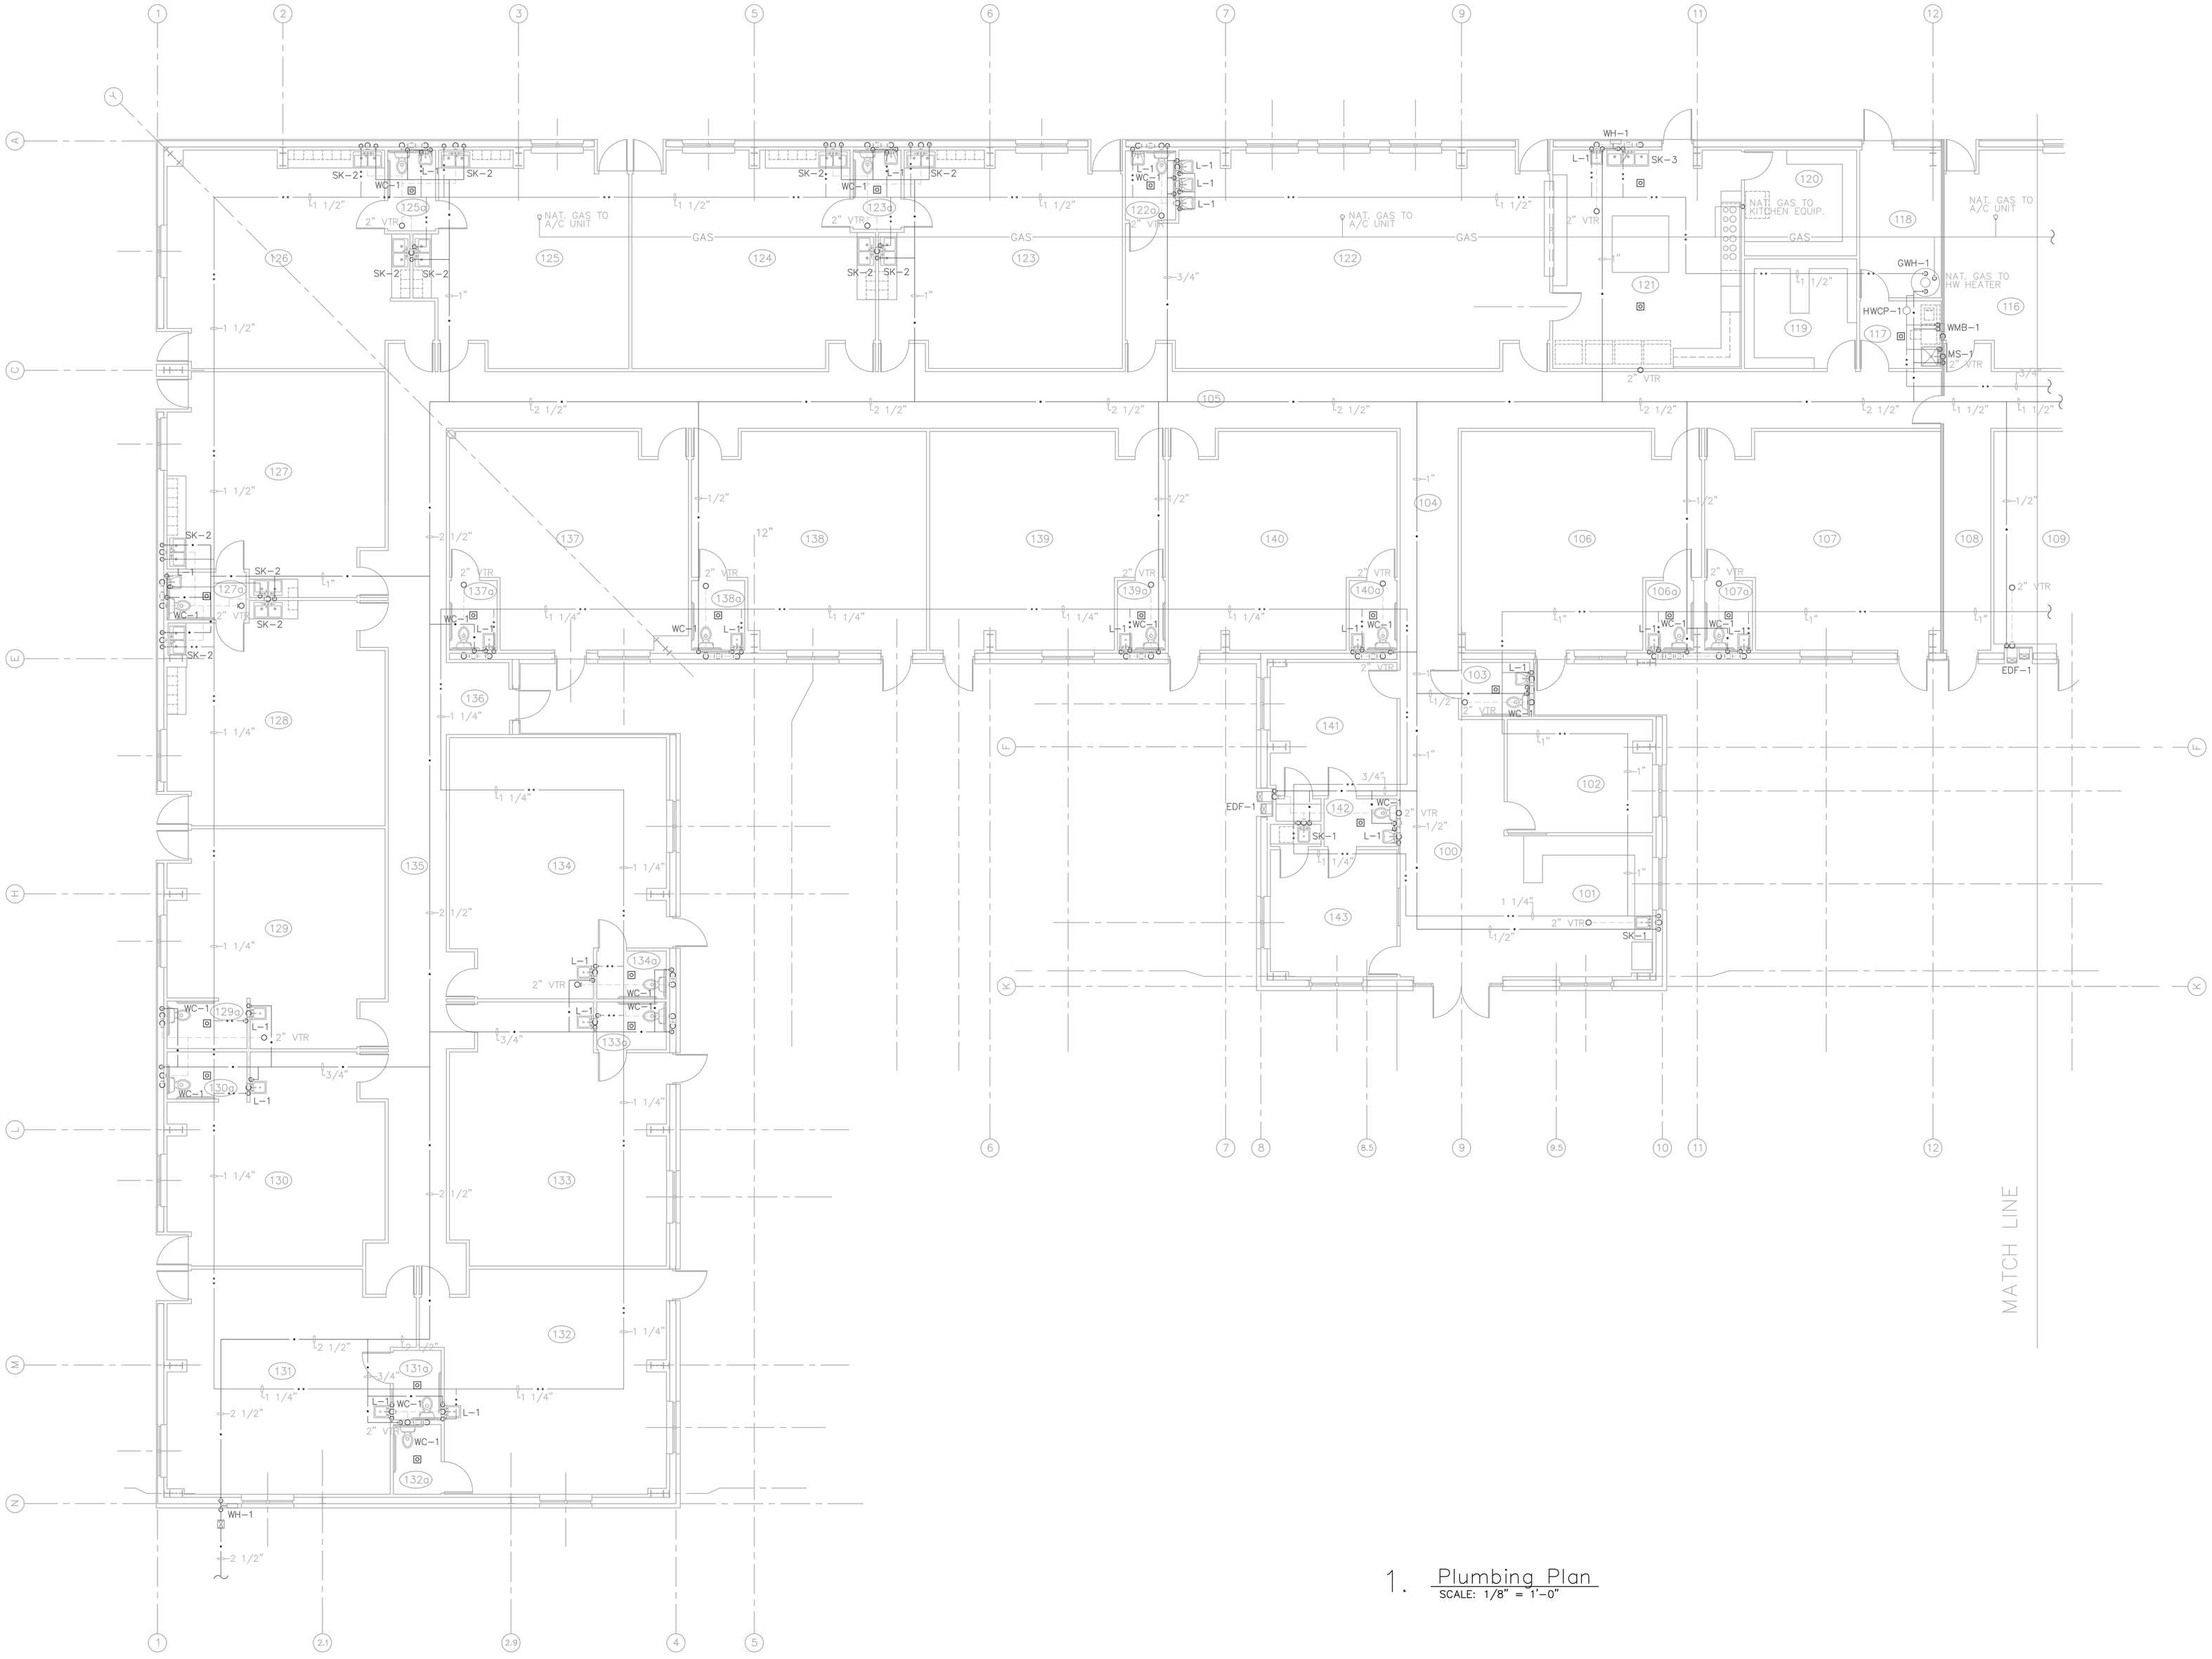

1. Plumbing Plan
SCALE: 1/8" = 1'-0"

.125"=1'

This document and the ideas and designs incorporated herein, as an instrument of professional service, is the property of Integrity Plumbing, LLC, and is not to be used in whole or part, without the written authorization of Integrity Plumbing, LLC.

OAKDALE SCHOOL

INTEGRITY PLUMBING, LLC
12018 REATA
RICHMOND, TX 77469
PH: 713-828-9028
MPL: 26067

C:12345
678910

03-08-10

JLG

P-3